PROJECT NO.....

THIRD ANGLE PROJECTION

THIS DRAWING BELONGS TO OXFORD INSTRUMENTS AND IS ISSUED ON CONDITION THAT IT IS NOT COPIED,REPRINTED OR DISCLOSED EITHER IN WHOLE OR IN PART TO A THIRD PARTY WITHOUT THE CONSENT IN WRITING OF OXFORD INSTRUMENTS.

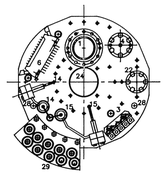

PLAN VIEW ON BOTTOM OF
1K POT ON ARROW C

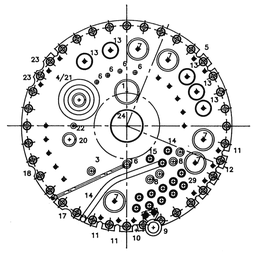

PLAN VIEW ON TOP
OF IVC ON ARROW B

ITEM	DESCRIPTION	SHT
1	HE 3 PUMPING LINE	1
2	ELECTRICAL ACCESS FOR STILL HEATER	1
3	5 OFF CO AXIAL TERMINATIONS (LOW FREQUENCY)	2
4	HE 3 INPUT	2
5	MAIN BATH LEVEL INDICATOR	5
6	CAPPILLARY LINE	4
7	EXPERIMENTAL ACCESS PORT	4
8	26 WAY BENDIX CONNECTOR	3
9	SYPHON ENTRY (1/2 DIA)	5
10	DIPSTICK ENTRY	5
11	MAGNET CURRENT TERMINAL (CO-AXIAL)	5
12	ELECTRICAL ACCESS TO MAIN BATH	5
13	EXPERIMENTAL ACCESS PORT	4
14	CONTINUOUS FILL TO 1K POT	3
15	CONTINUOUS FILL TO 1K POT	3
16	MAIN 1K POT NEEDLE VALVE	1
17	LAMBDA PT NEEDLE VALVE CONTROL	4
18	LAMBDA PT PUMPING LINE	4
19	MAIN BATH RECOVERY LINE AND ACCESS PORT	3
20	IVC PUMPING LINE AND BAFFLE CONTROL	3
21	1K POT PUMPING LINE	2
22	1K POT LEVEL INDICATOR AND SAFETY BLOW OFF VALVE	3
23	HELIUM COLD TRAP ENTRY	5
24	CENTRAL ACCESS	1
25	N2 BATH SAFETY VALVE/PORT	1
26	OVC VALVE AND SAFETY BLOW OFF	1
27	EXPERIMENTAL PORTS ON ANNULUS ACCESS	1
28	D.U. SUPPORT LEGS	1
29	CO AXIAL TERMINALS (HIGH FREQUENCY)	6
30	EXPERIMENTAL ACCESS PORT	4

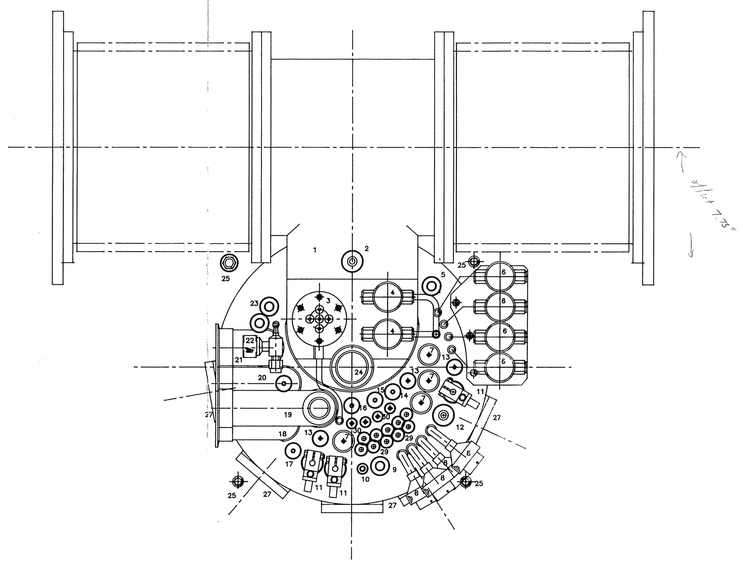

PLAN VIEW ON TOP
OF SERVICES

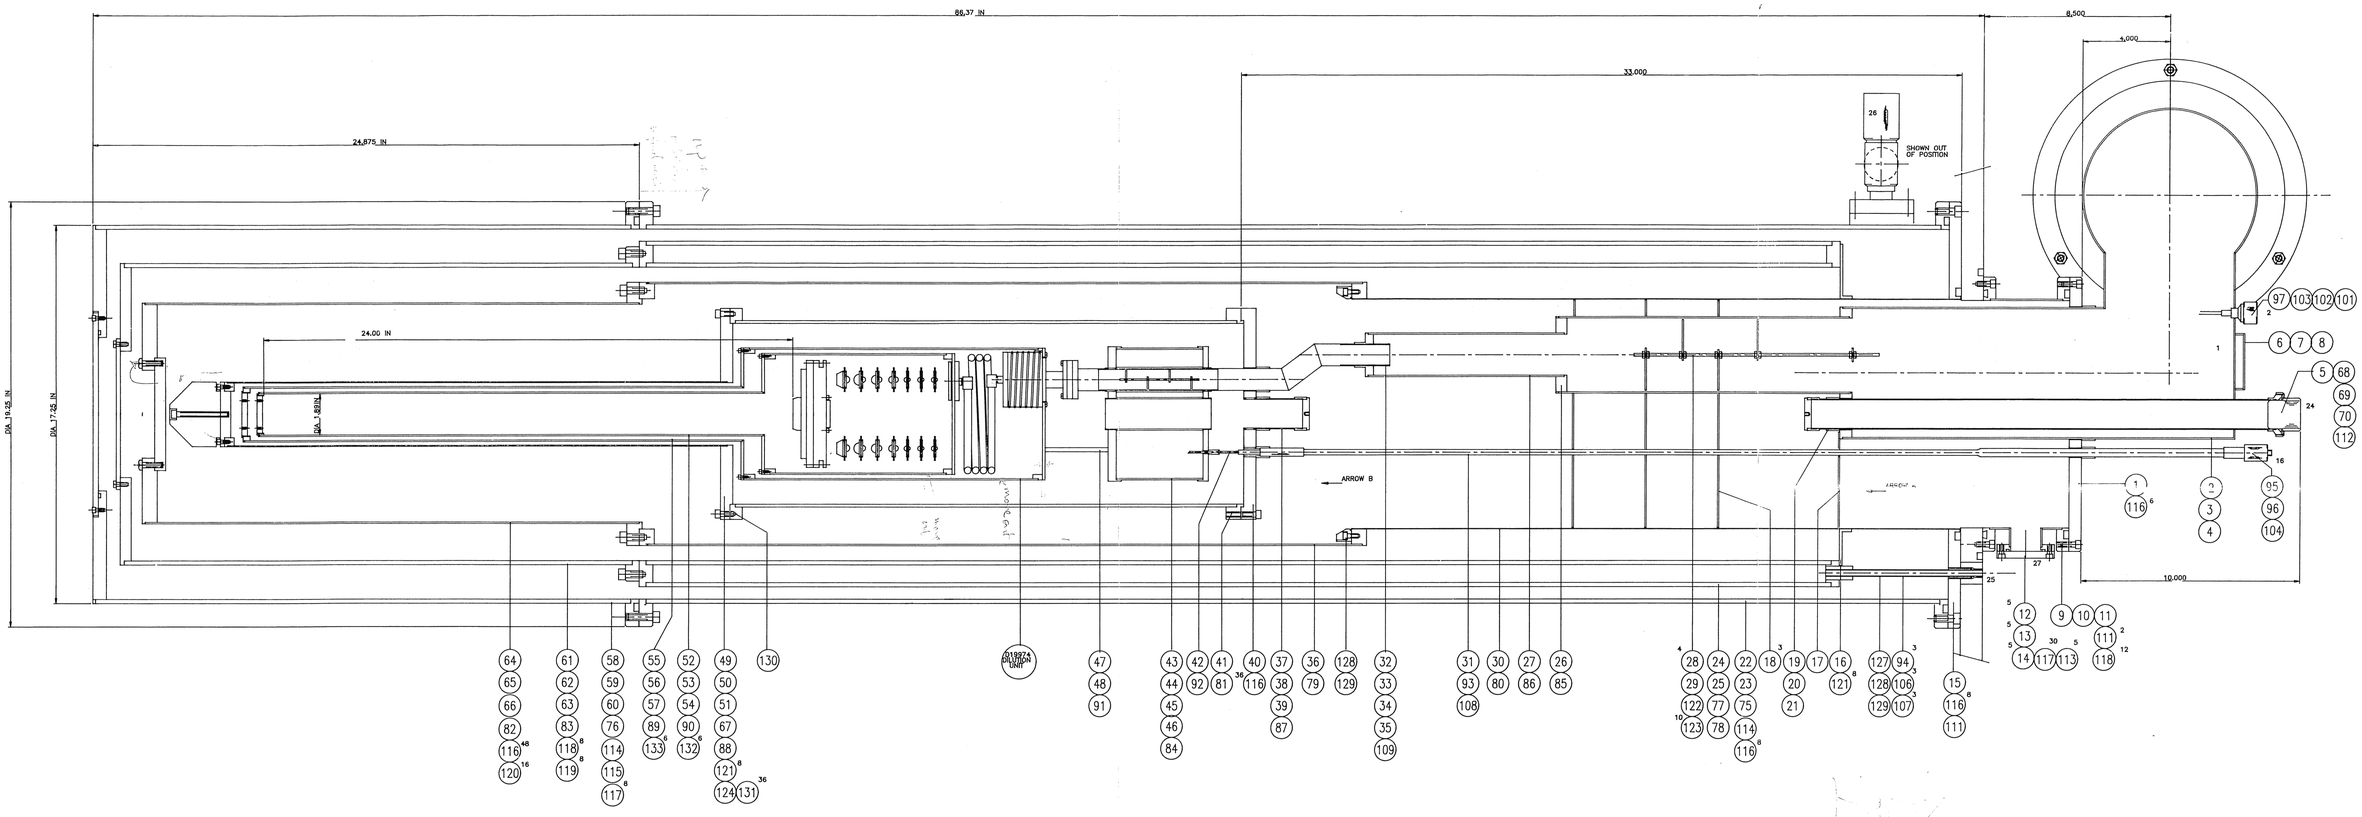

ISSUE	DATE	MODIFICATION

IF IN DOUBT ASK

DO NOT SCALE

MATERIALS :

FINISH :

SCALE: 1 : 2.5

DRAWN: G.P.HOPES 14/5/84

DATE:

CHKD:

TOLERANCES :
ONE PL. OF DEC. ± .015
TWO PL. OF DEC. ± .010
THREE PL. OF DEC. ± .005

OXFORD INSTRUMENTS

TITLE
1000UW FRIDGE SYSTEM

DWG. NO.
AO 19973
SHT 1 OF